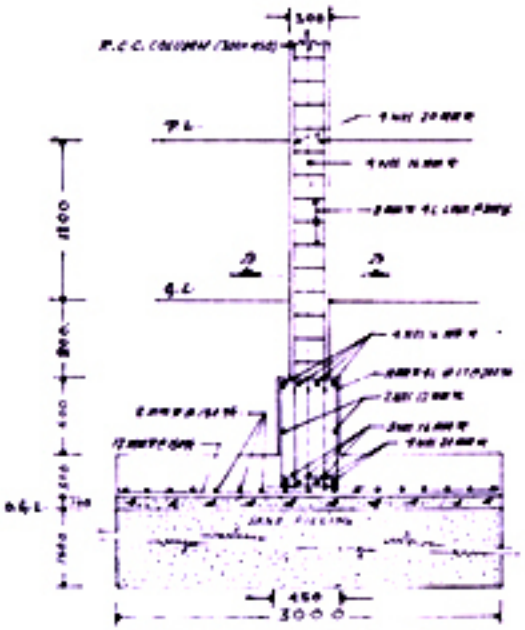

FOOTING FOR MIDDLE ROW CWD

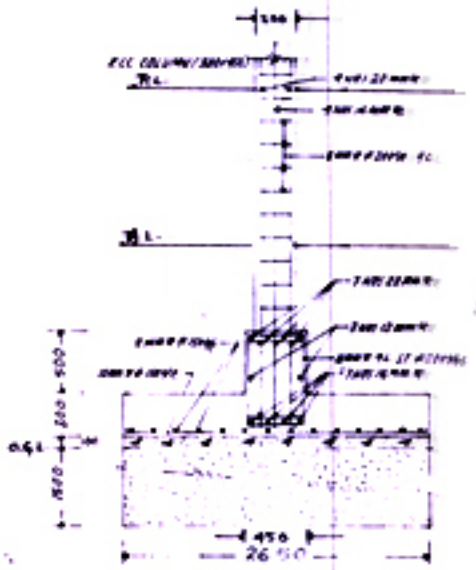

STRIP FOOTING FOR LONG STRIP

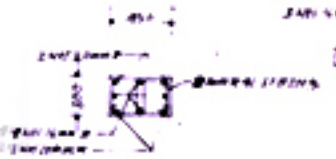

SEC. ON R.C.C. COLUMN

AT SUPPORT AT SPAN

C/S OF R.C.C. BEAM

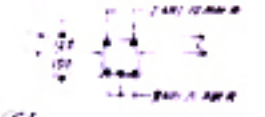

C/S OF R.C.C. BEAM

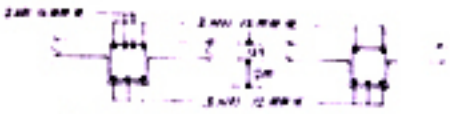

AT SUPPORT AT SPAN

C/S OF R.C.C. BEAM

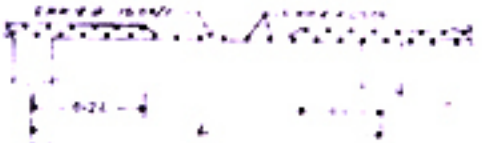

C/S OF R.C.C. SLAB

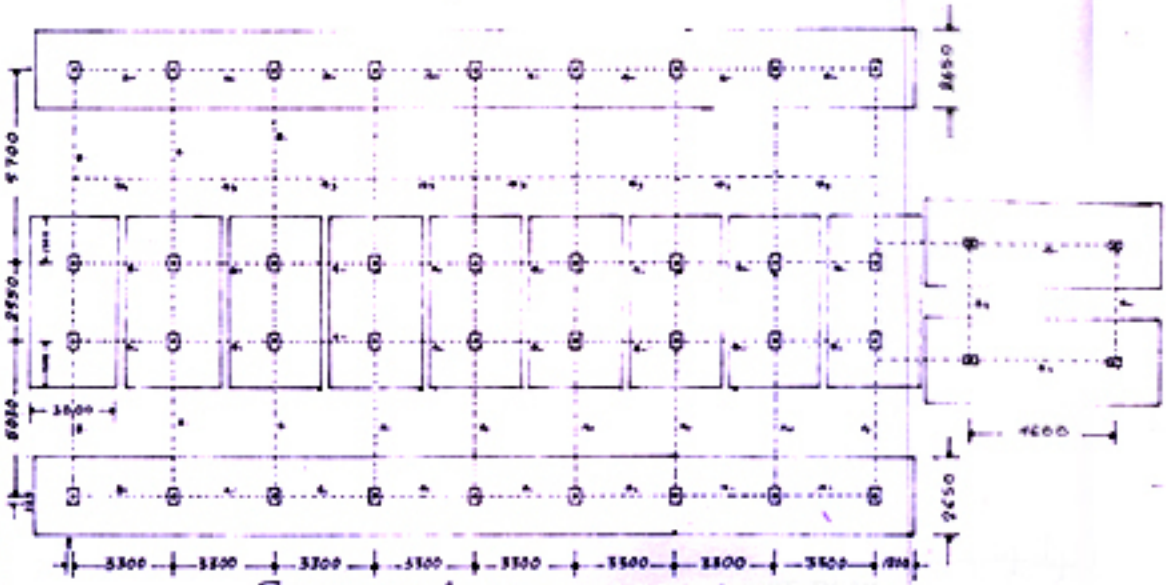

STRUCTURAL & FOUNDATION LAYOUT PLAN

SCALE 1:100

NAME OF THE SCHEME: PLANNING OF BHAGWATI DEVI PRIMARY TEACHER'S TRAINING INSTITUTE AND HOSTEL (LATEST RENTS) AT NOIDA, UTTAR PRADESH

PUR. DEL. NO: 720, TIE NO: 840

DO: RAMPUR, DIST. BELDA, IN THE PASCHIM MEDINIPUR

TITLE: STRUCTURAL DRAWING

PLAT NO: 2

NOTES

SUP. PRINCIPAL | SUPERVISOR | CHECKED BY | DRAWN BY

SUDIP DAS